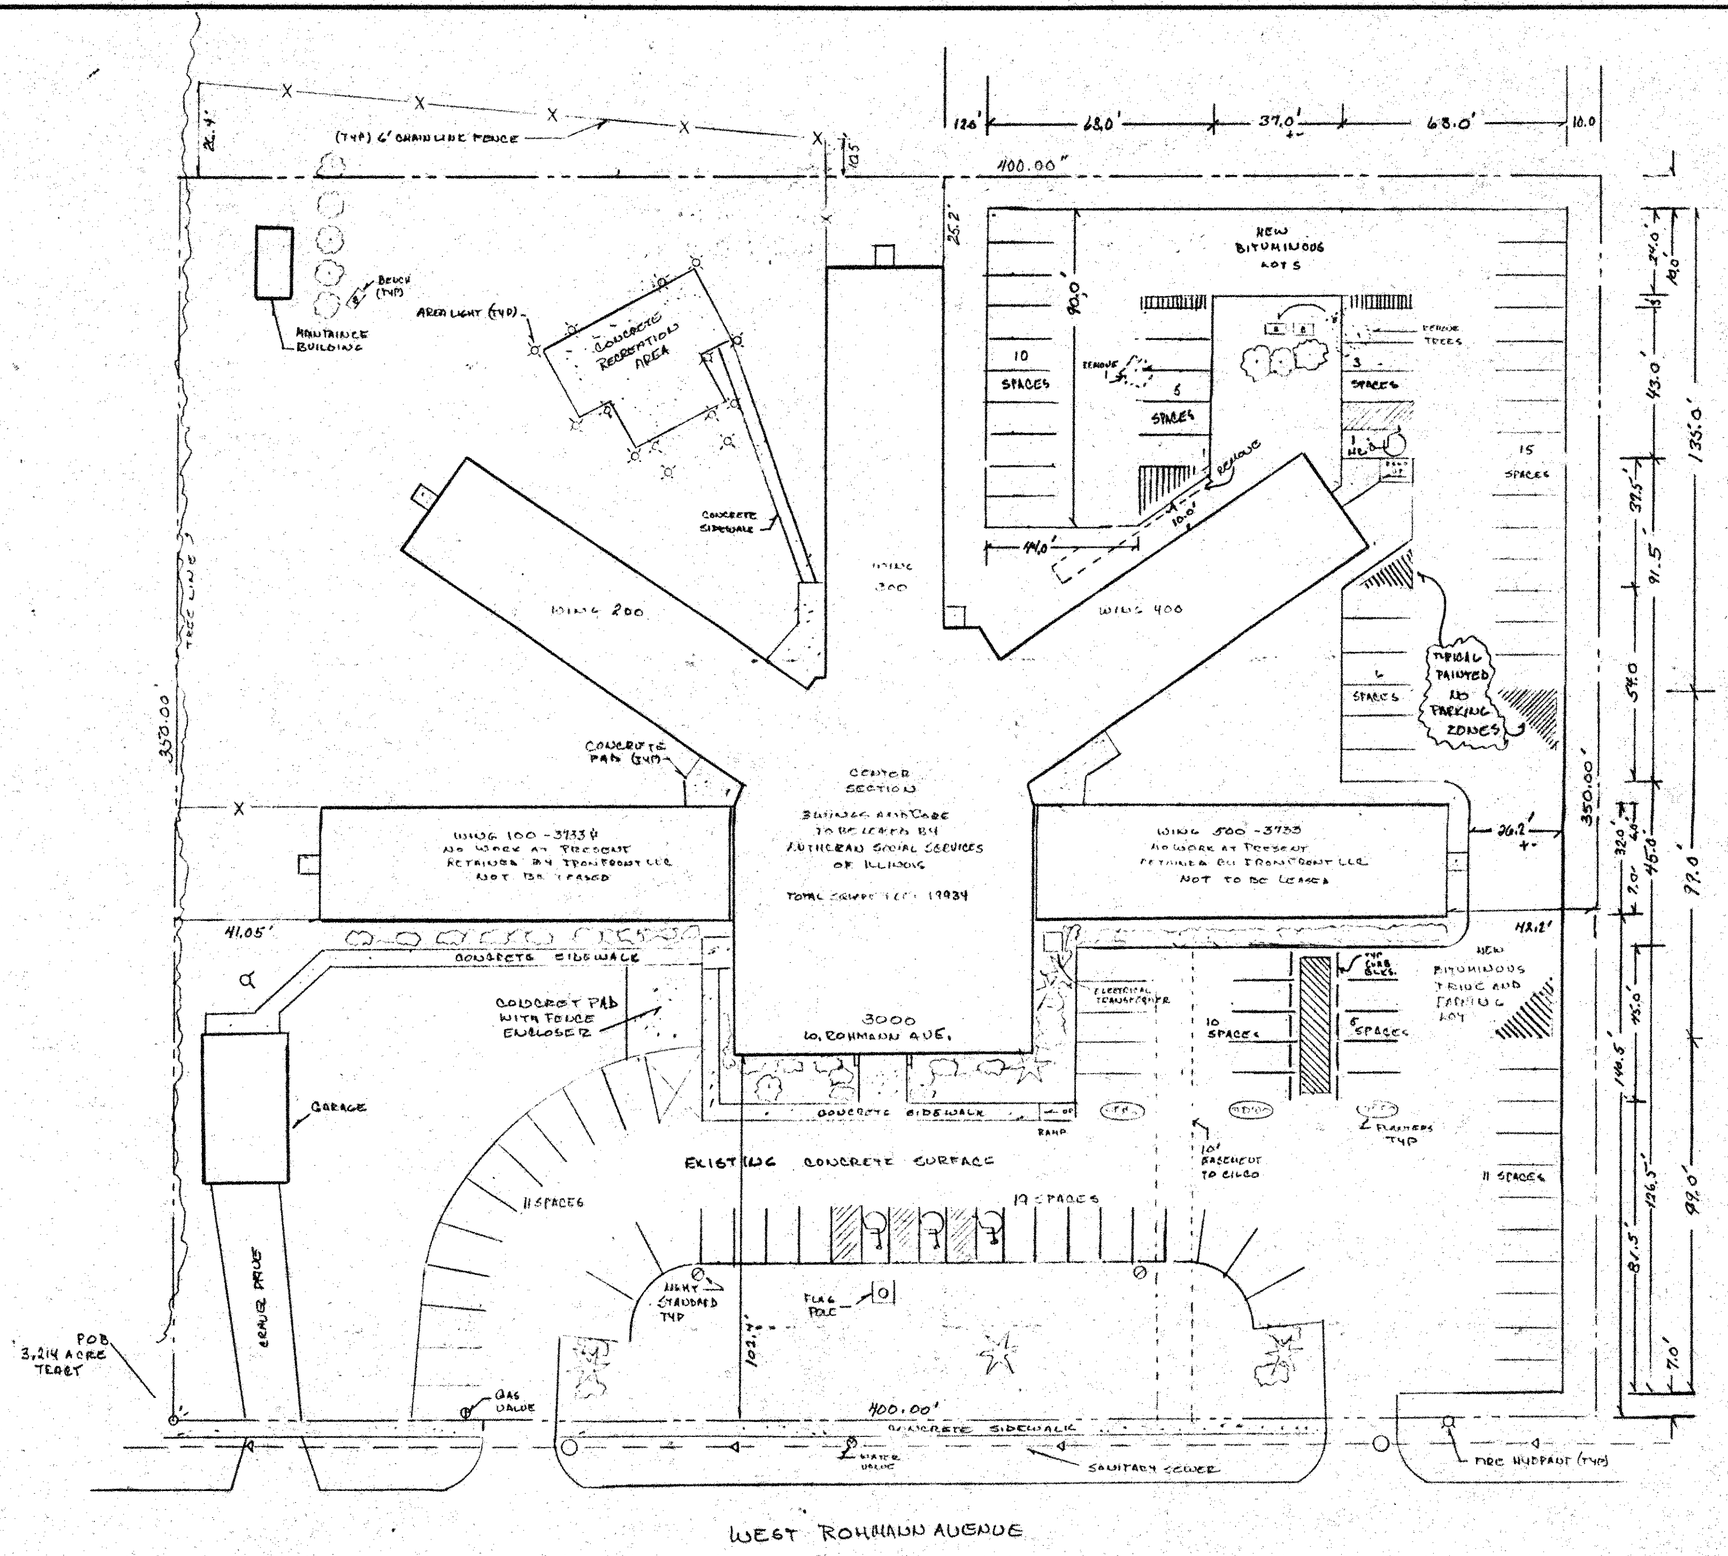

LUTHERAN SOCIAL SERVICES OF ILLINOIS - PEORIA BRANCH
PEORIA ILLINOIS
LEASED FACILITY AT 3000 W. ROHMANN AVE (WEST PEORIA IL

SCALE: 1" = 30'	APPROVED BY:	DRAWN BY GWP
DATE: MARCH 31 1999		REVISED 5-17-1999

SITE PLAN ON RENOVATED FACILITY
LOT 3.214 ACRES. BUILDING 27400 ☐ LOS LEASEABLE 19,934 ☐ NOT LEASED 7466 ☐
OUT BLDGS. GARAGE 1008 ☐ MAINTAINCE 200 ☐ PARKING 96 [illegible]

IRONFRONT LLC PEORIA ILLINOIS	DRAWING NUMBER LSS-99-1001A